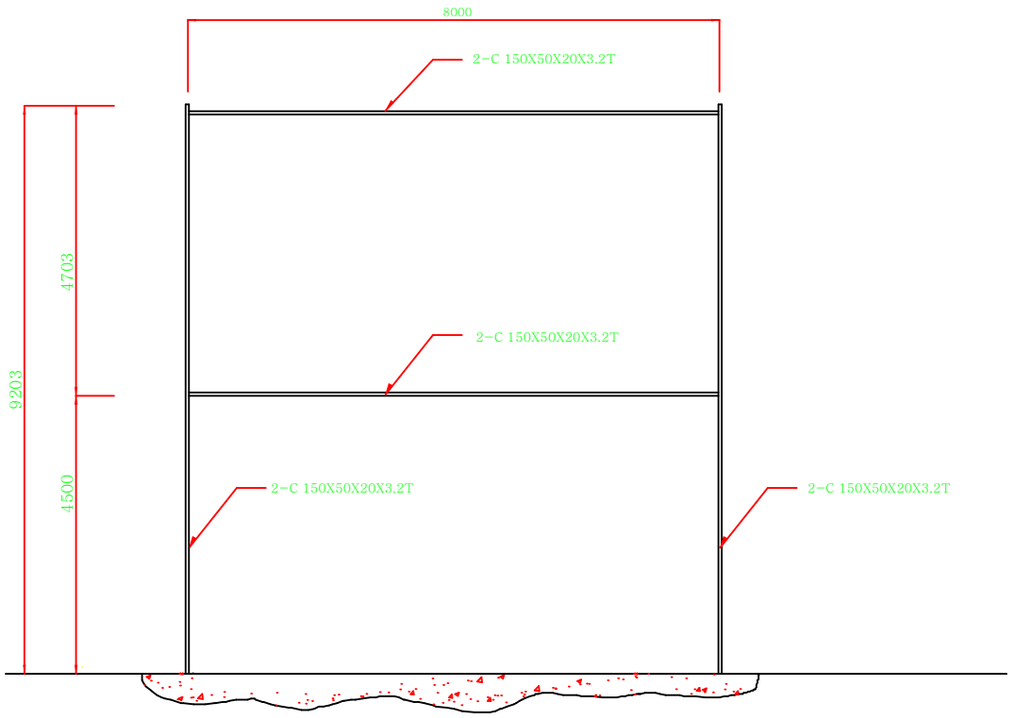

2 FRAME ELEVATION

SCALE 1/100

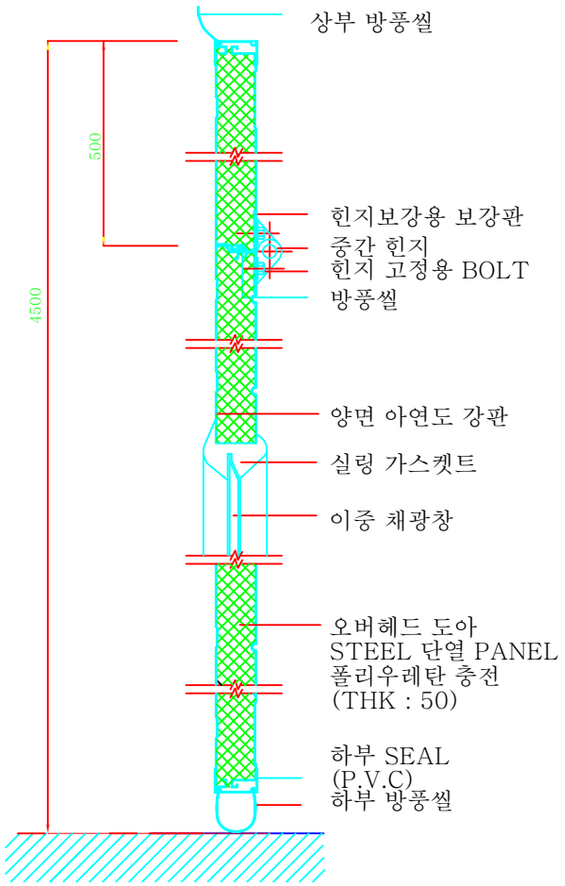

3 SECTION CONSTRUCTION

NONE SCALE

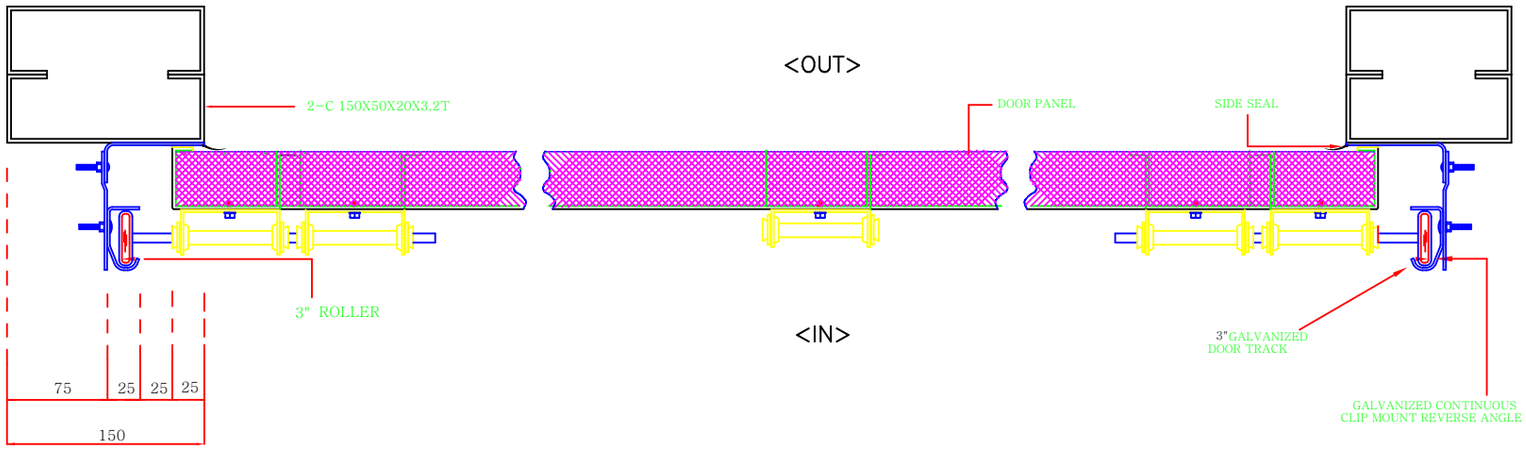

1 JAMB DETAIL (PLAN)

SCALE 1/5

STEEL DOUBLE OVERHEAD DOOR

1. PANEL ⓐ 0.5T 50 mm POLY URETAN + 0.5T 칼라 강판
   ⓑ 두께 : 50 mm
   ⓒ 색상 : WHITE
   ⓓ ROLLFORMING 성형
2. HARDWARE : 3" HEAVY DUTY TRACK
3. MORTOR : ⓐ 단상 220V 1 HP
   ⓑ 개폐속도 – 250mm/sec
   ⓒ 전수동 겸용 (CHAIN HOIST 방식)
4. LITE : 510X195 아크릴 채광창 1LINE

동문오버헤드도어

DOOR NO.	QUAN	DOOR SIZE	OPENING SIZE	TYPE OF LIFT	OPERATION	SECTIONS GLAZED	LITES PER SECTION	PANELS WIDE			REVISION DATE
		8050X4500	8000X4500	VERTICAL LIFT							

DATE :